Friends of the Staunton Library Terrace Project

Committee Members:

- Howard Kator, President
- Joyce Shelenberger, Secretary
- Kennon Bowen
- Jerry Bryant
- Bonnie Goff

Friends of the Staunton Library

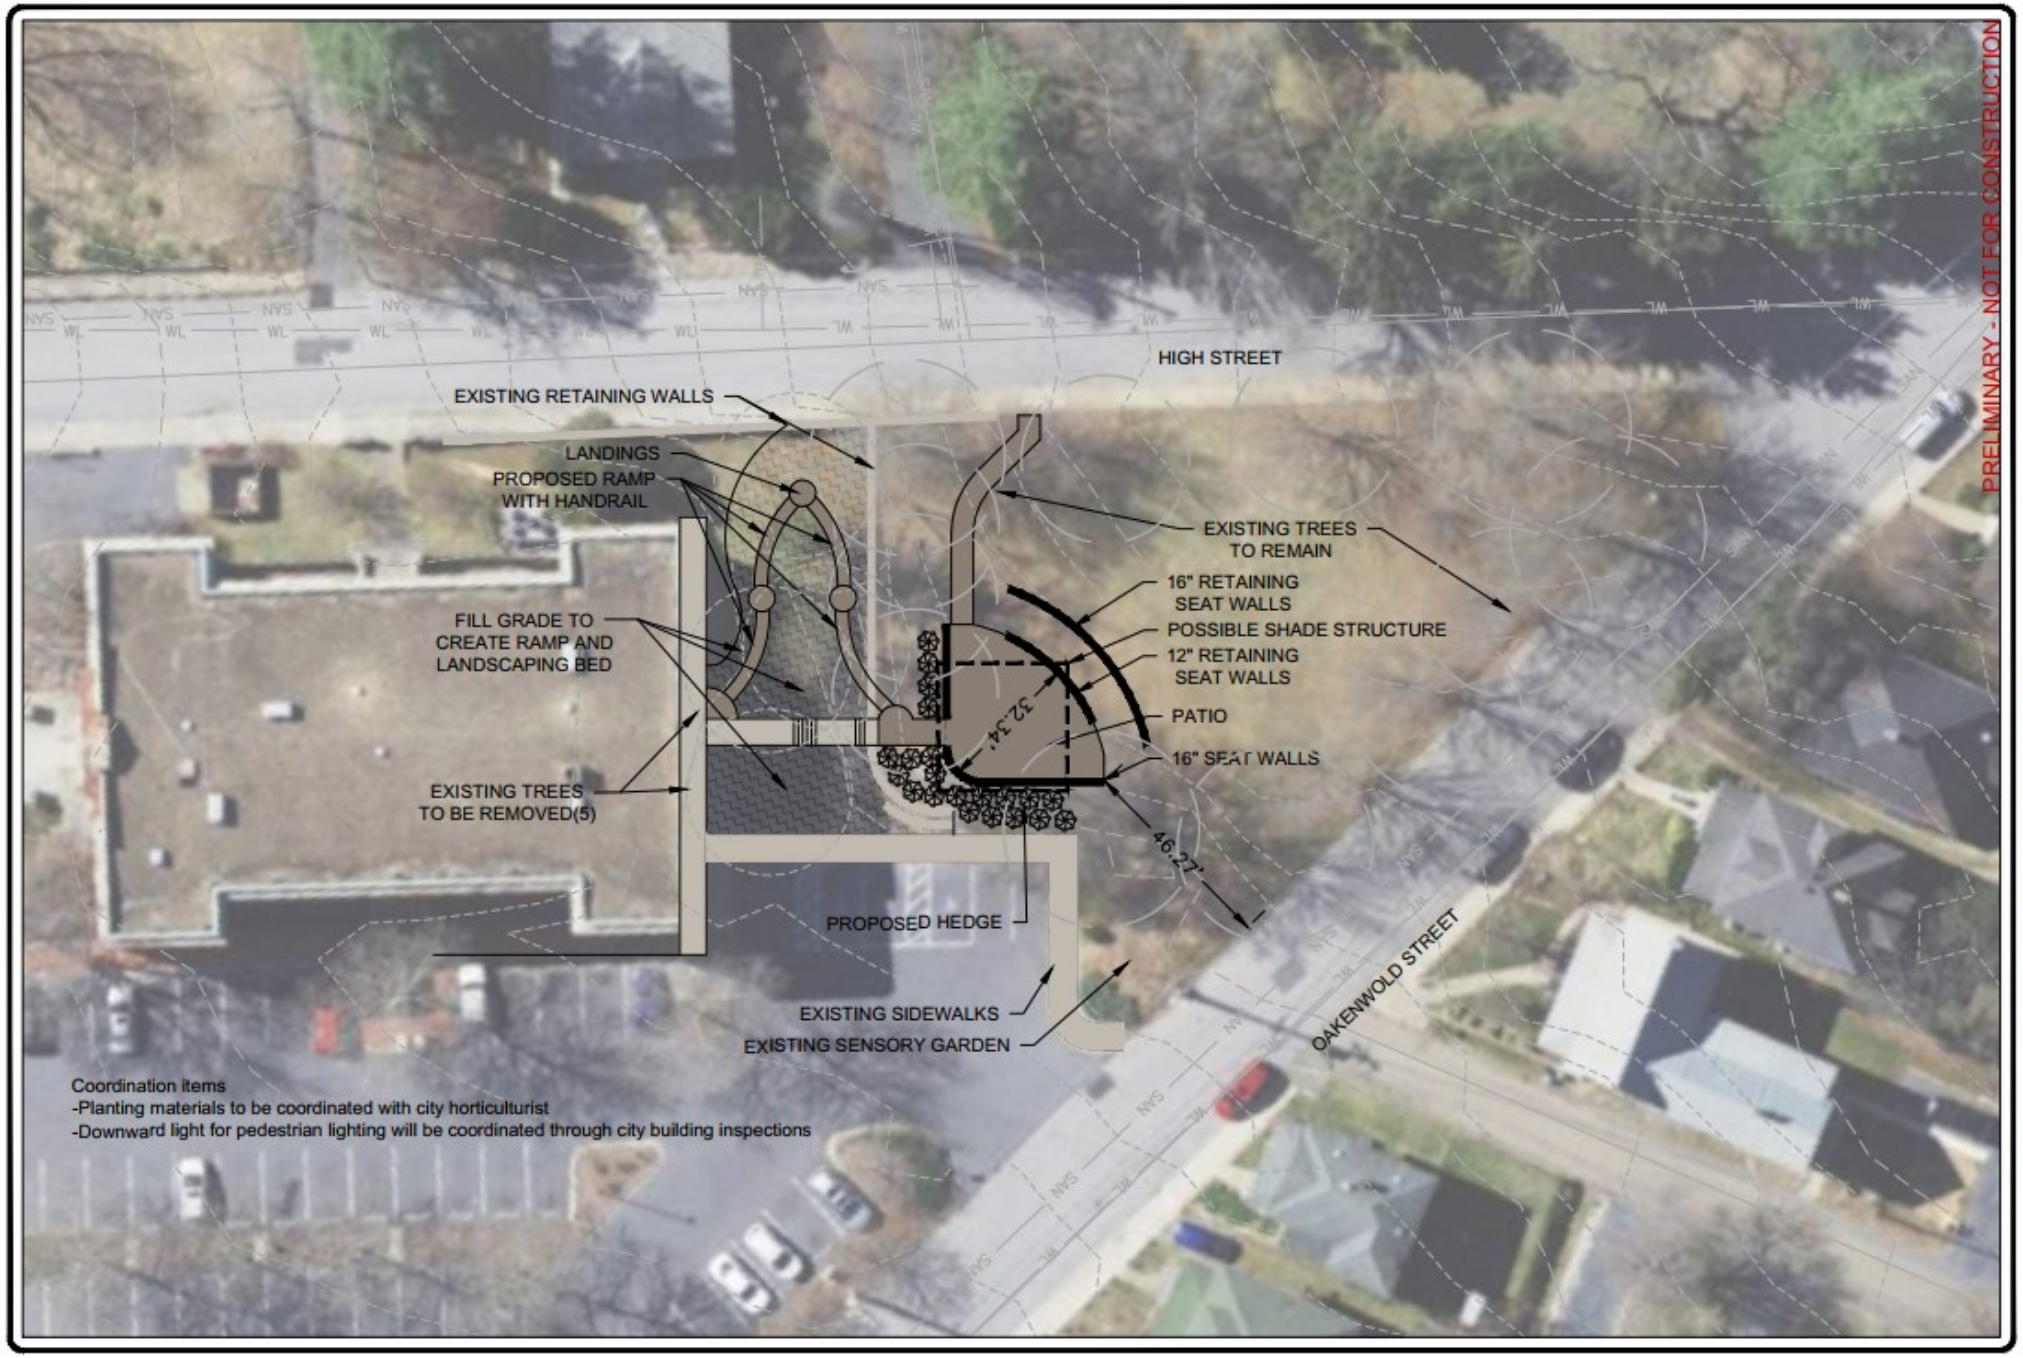

BALZER & ASSOCIATES
PLANNERS / ARCHITECTS
ENGINEERS / SURVEYORS
Roanoke / Richmond
New River Valley
Shenandoah Valley
www.balzer.cc
104 Industry Way
Suite 102
Staunton, VA 24401
540.248.3220

STAUNTON LIBRARY
TERRACE
CONCEPTUAL LAYOUT

1 CHURCHVILLE AVE, STAUNTON, VA

DRAWN BY
CHECKED BY
DATE 1/05/2023
SCALE 1" = 30'
REVISIONS

1 of 1
PROJECT NO

Terraced seating and patio

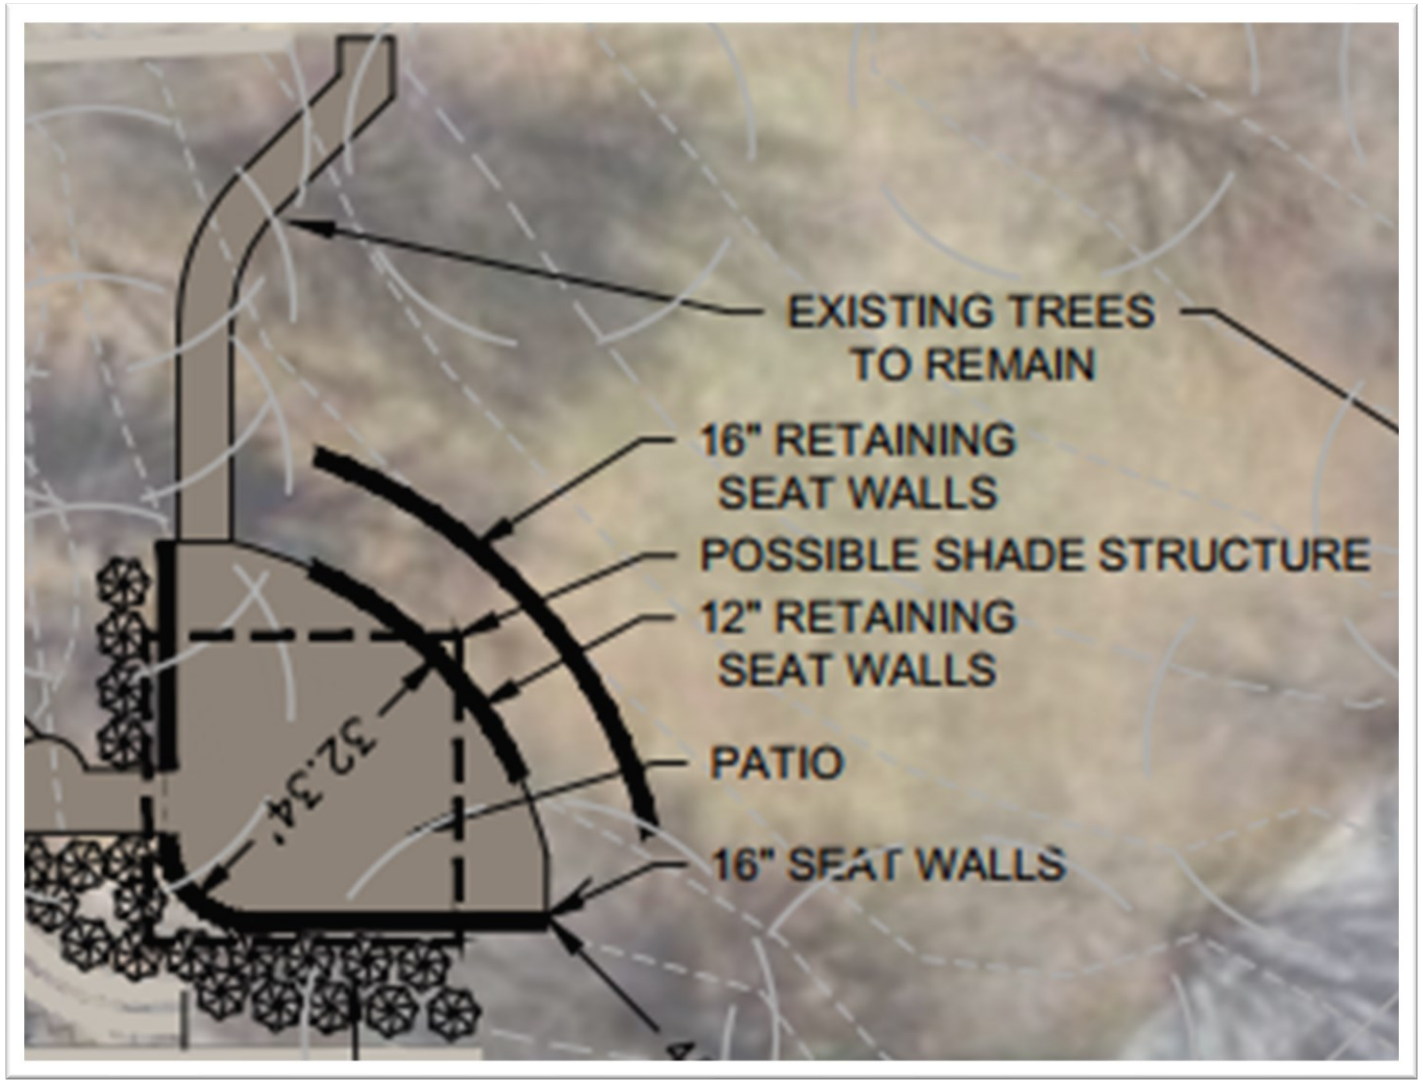

1 - permeable pavers, 2 - grass pavers,
3 - pervious concrete, 4 - porous asphalt

Accessibility

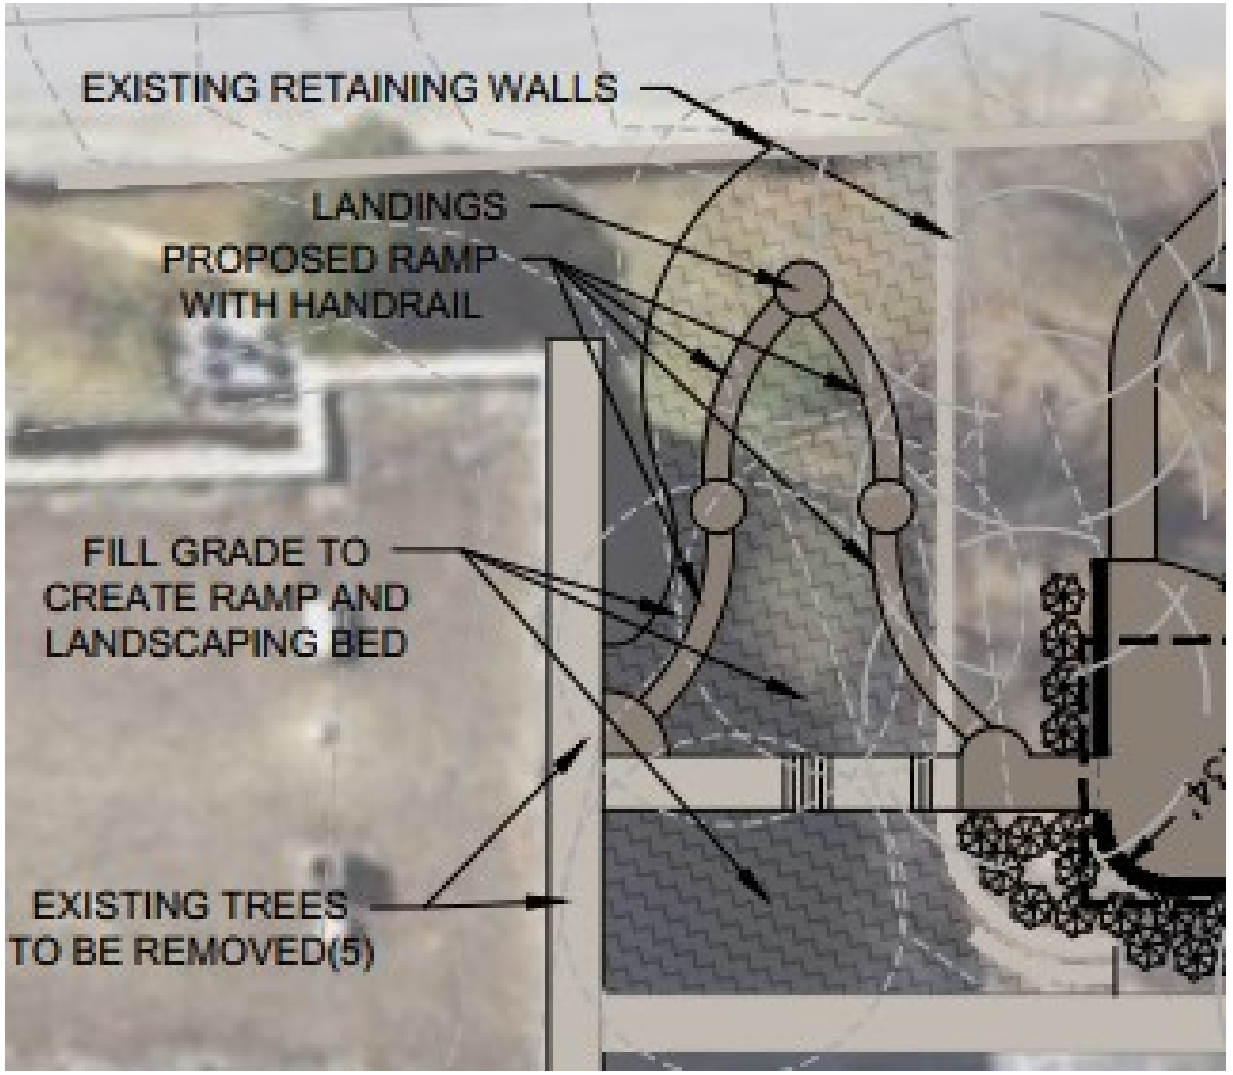

Other features

Sensitive approach

- Trees and existing landscape
- Memorials
- Neighbors

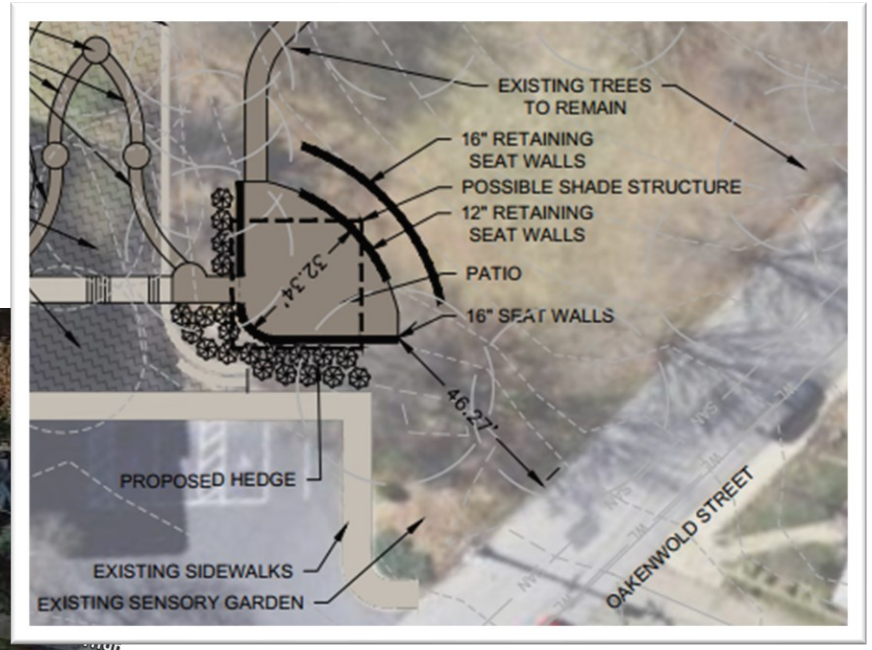

Next Steps

- Interview contractors
- Set timeline
- Open house

Friends of the Staunton Library

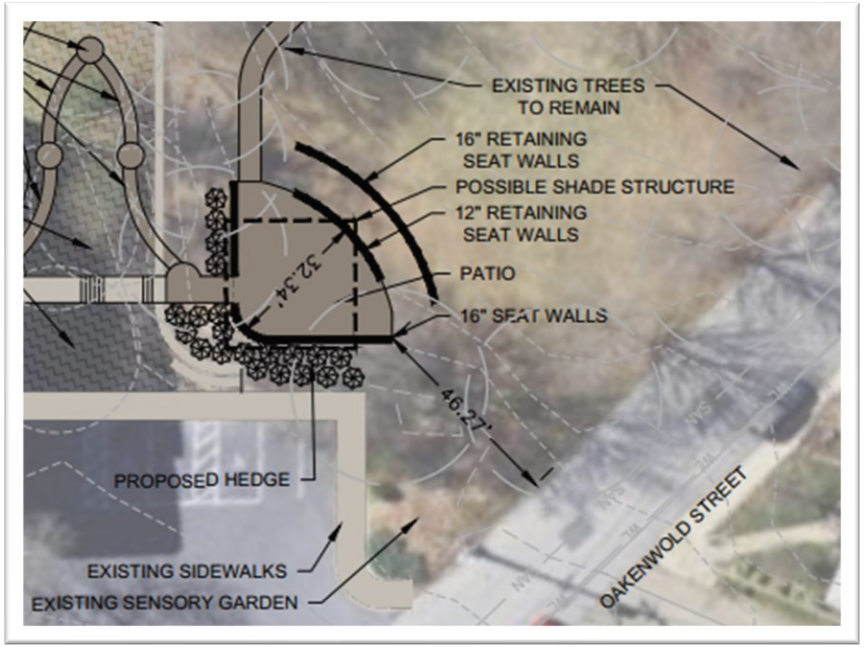

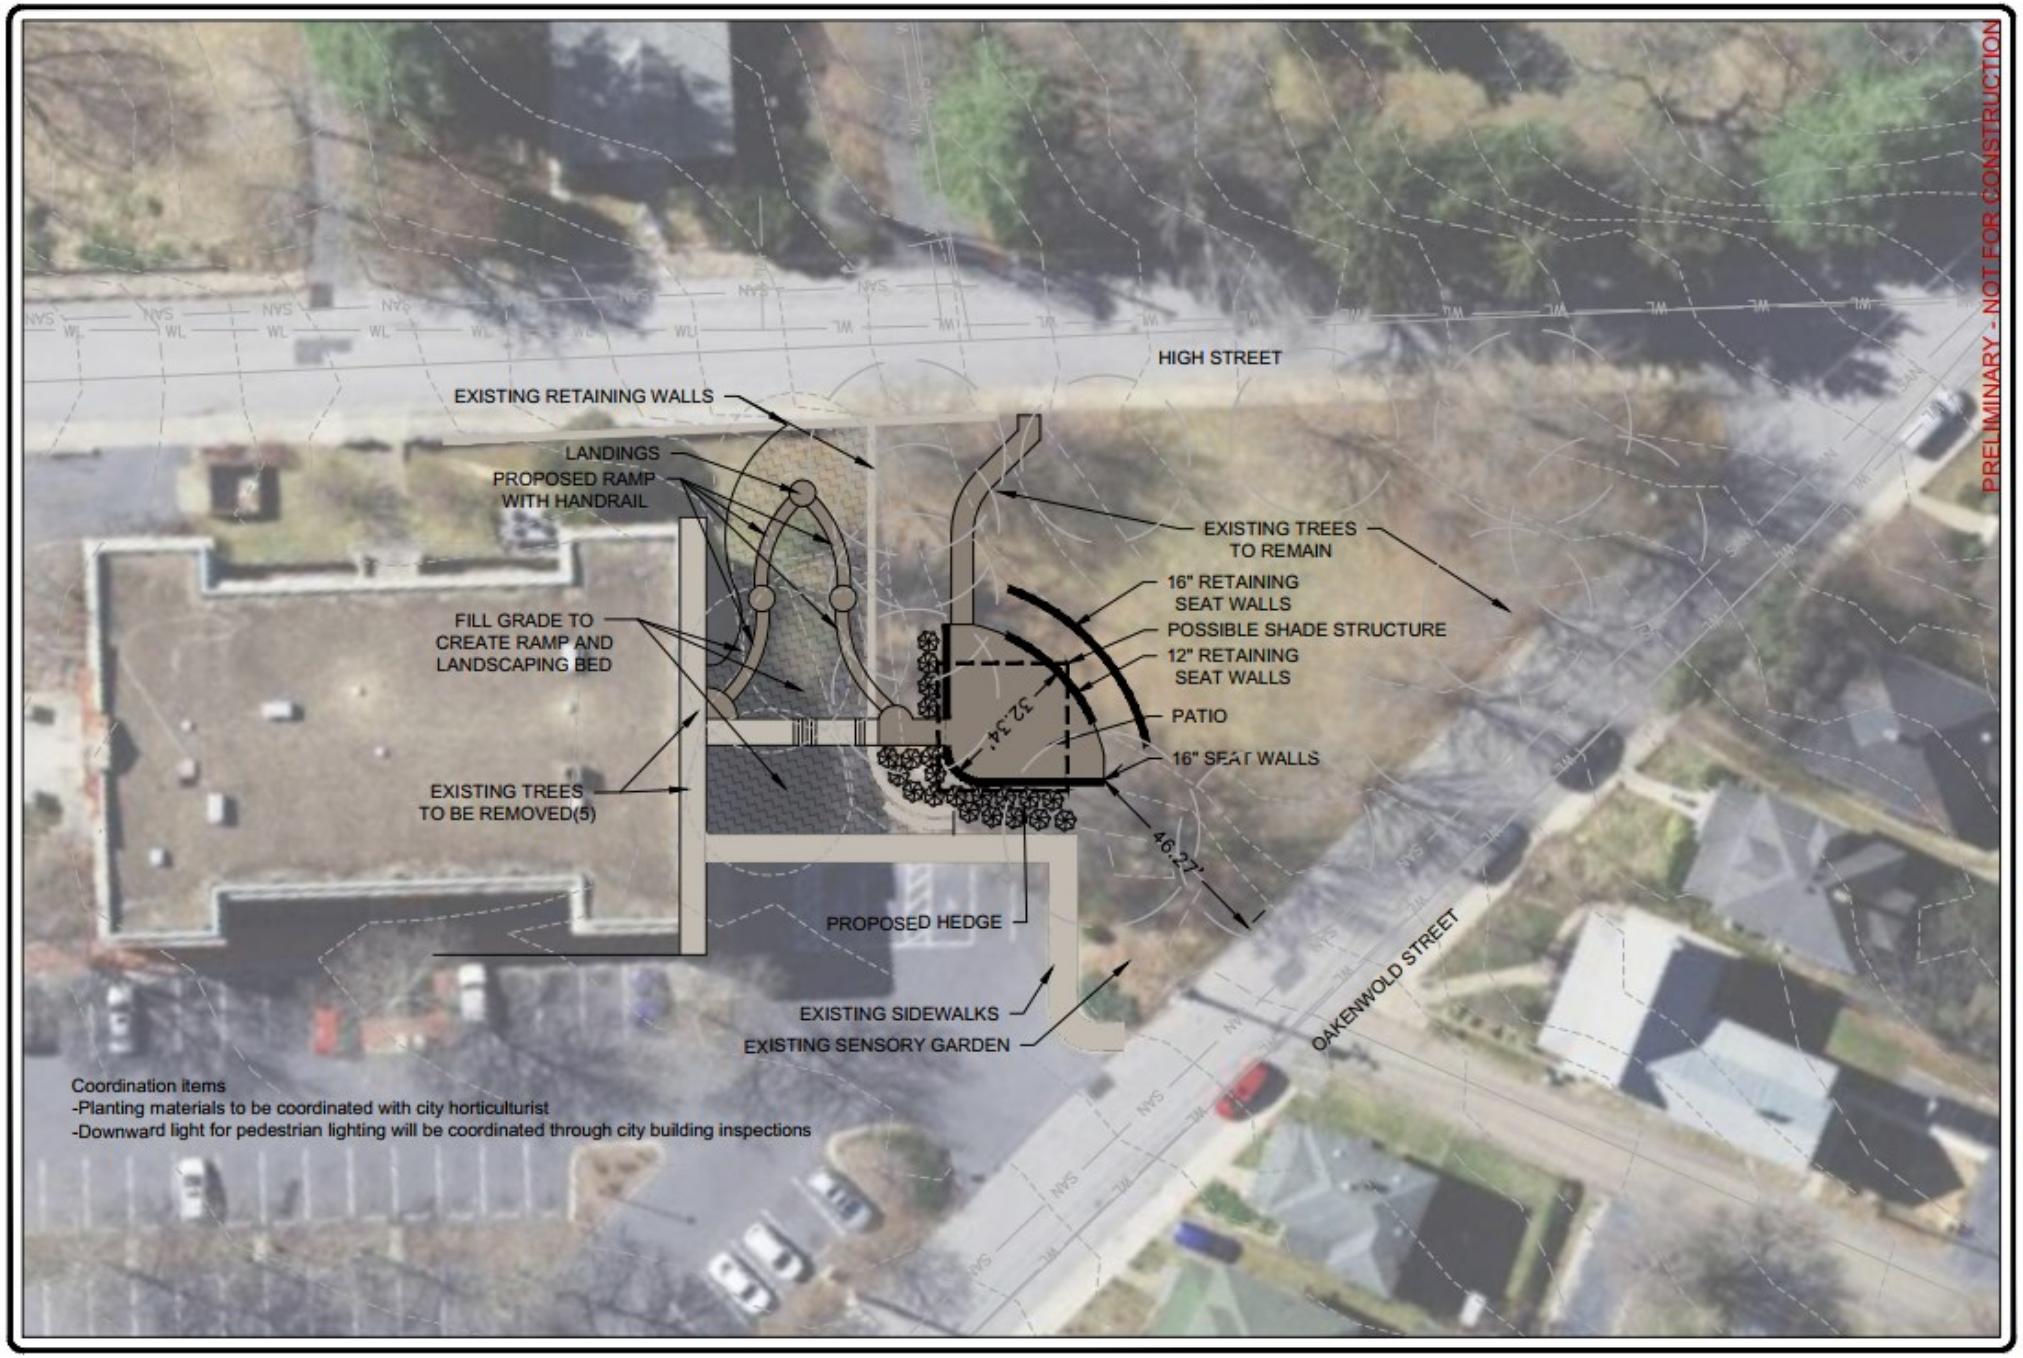

BALZER & ASSOCIATES
PLANNERS / ARCHITECTS
ENGINEERS / SURVEYORS
Roanoke / Richmond
New River Valley
Shenandoah Valley
www.balzer.cc
104 Industry Way
Suite 102
Staunton, VA 24401
540.248.3220

STAUNTON LIBRARY
TERRACE
CONCEPTUAL LAYOUT

1 CHURCHVILLE AVE, STAUNTON, VA

DRAWN BY
CHECKED BY
DATE 1/05/2023
SCALE 1" = 30'
REVISIONS

1 of 1
PROJECT NO